




THE RENDERINGS PRESENTED ON THIS SHEET ARE TO REPRESENT THE INTENT OF THE DESIGN. ALL SITE CONDITIONS ARE APPROXIMATE AND SHALL BE CONFIRMED ON SITE, UNLESS NOTED OTHERWISE. ALL RENDERINGS SHOWN ARE NOT FOR THE PURPOSE OF CONSTRUCTION, AND SHALL NOT BE USED IN ANY SUCH WAY. ACTUAL RESULTS MAY VARY.

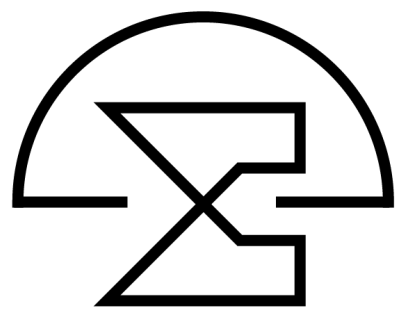

McMillan Design
847 Wake Forest Business Park, Suite 102
Wake Forest, NC 27587
919.263.1509
www.mcmillan-design.com



**Haven Homes
Preserve West
Lot #11**

Sheet Title:

REVISIONS	
NUMBER	DATE

This plan is the property of McMillan Design and may not be used or reproduced without the expressed written consent of McMillan Design. These drawings are offered to the named client for a conditional one time use. The conditional use is limited to the lot or property as specified herein, and only for said location McMillan Design assumes no liability for any home constructed from these plans. Contractor or Builder shall verify all dimensions and conditions prior to construction. Caution must be exercised when making modifications to these drawings. If changes are made to these drawings, contact McMillan Design.

Plan Number
M312-24

Sheet No. _____

Drawn By: TV

Date: 7/16/2026


© COPYRIGHT 2024
McMillan Design, Inc.



FRONT ELEVATION

Scale: 1/4" = 1'-0"

All casement in front that are not fixed

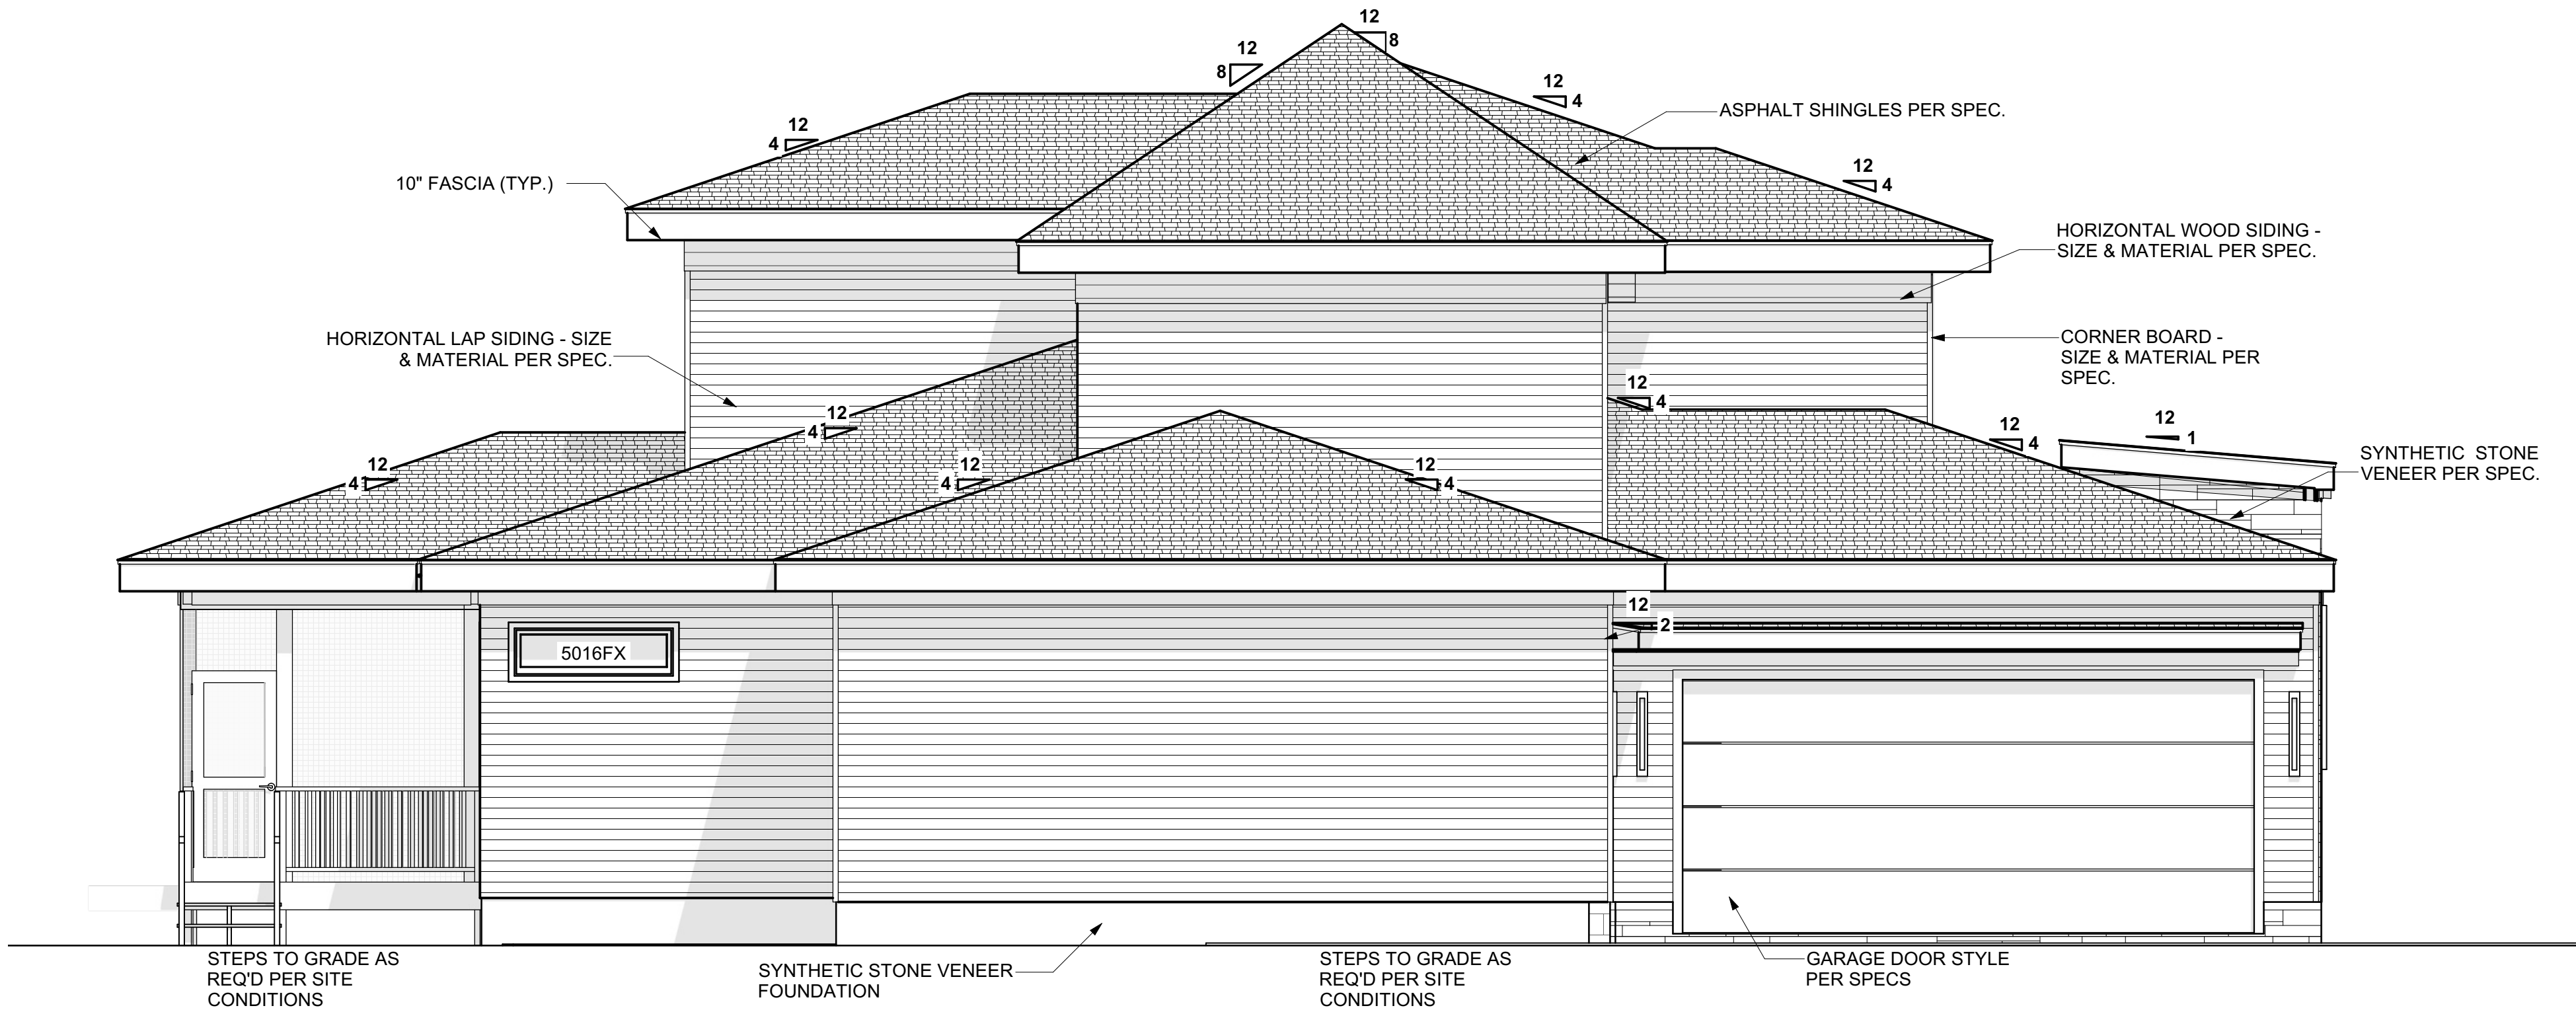

LEFT ELEVATION

Scale: 1/4" = 1'-0"

ELEVATION NOTES

BUILDING CODES
THIS PLAN HAS BEEN DESIGNED UNDER THE NC BUILDING CODES, 2018 RESIDENTIAL EDITION.

ICE GUARDS:
ASPHALT SHINGLES SHALL BE USED ONLY ON ROOF SLOPES OF TWO UNITS VERTICAL IN 12 UNITS HORIZONTAL (2:12) OR GREATER. FOR ROOF SLOPES FROM TWO UNITS VERTICAL IN 12 UNITS HORIZONTAL (2:12) UP TO FOUR UNITS VERTICAL IN 12 UNITS HORIZONTAL (4:12), DOUBLE UNDERLAYMENT APPLICATION IS REQUIRED IN ACCORDANCE WITH SECTION R905.1.1.


VENTING CALCULATIONS

CRAWL SPACE VENTILATION
THE MIN. NET FREE AREA OF CRAWL VENTILATION OPENINGS SHALL NOT BE LESS THAN 1 SQ. FT. FOR EACH 150 SQ. FT. OF CRAWL SPACE AREA.
1752 SQ. FT. CRAWL SPACE AREA / 150=11.7 SQ. FT. NET FREE AREA REQUIRED
*MAY BE REDUCED BY 50% W. VAPOR BARRIER

ATTIC VENTILATION
2864 SQ. FT. OF ATTIC / 300 = 9.5 SQ. FT. OF INLET AND OUTLET. VENTILATION MAY BE REDUCED 50% WHEN VENTILATORS ARE USED AT LEAST 3'-0" ABOVE THE CORNICE VENTS.


MATERIAL LEGEND

- ASPHALT SHINGLES
- STANDING SEAM METAL ROOF
- HORIZONTAL LAP SIDING
- BOARD & BATTEN SIDING @ 16"O.C.
- SHAKE SIDING
- BRICK VENEER
- SYNTHETIC STONE VENEER
- PARGED BLOCK FOUNDATION

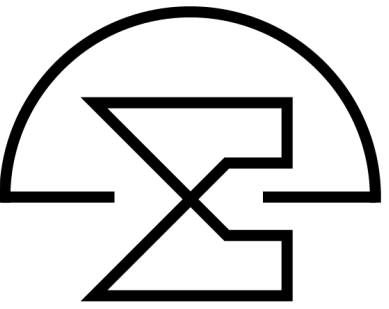

REVISIONS	
NUMBER	DATE

This plan is the property of McMillan Design and may not be used or reproduced without the expressed written consent of McMillan Design. These drawings are offered to the named client for a conditional one time use. The conditional use is limited to the lot or property as specified herein, and only for said location McMillan Design assumes no liability for any home constructed from these plans. Contractor or Builder shall verify all dimensions and conditions prior to construction. Caution must be exercised when making modifications to these drawings. If changes are made to these drawings, contact McMillan Design.

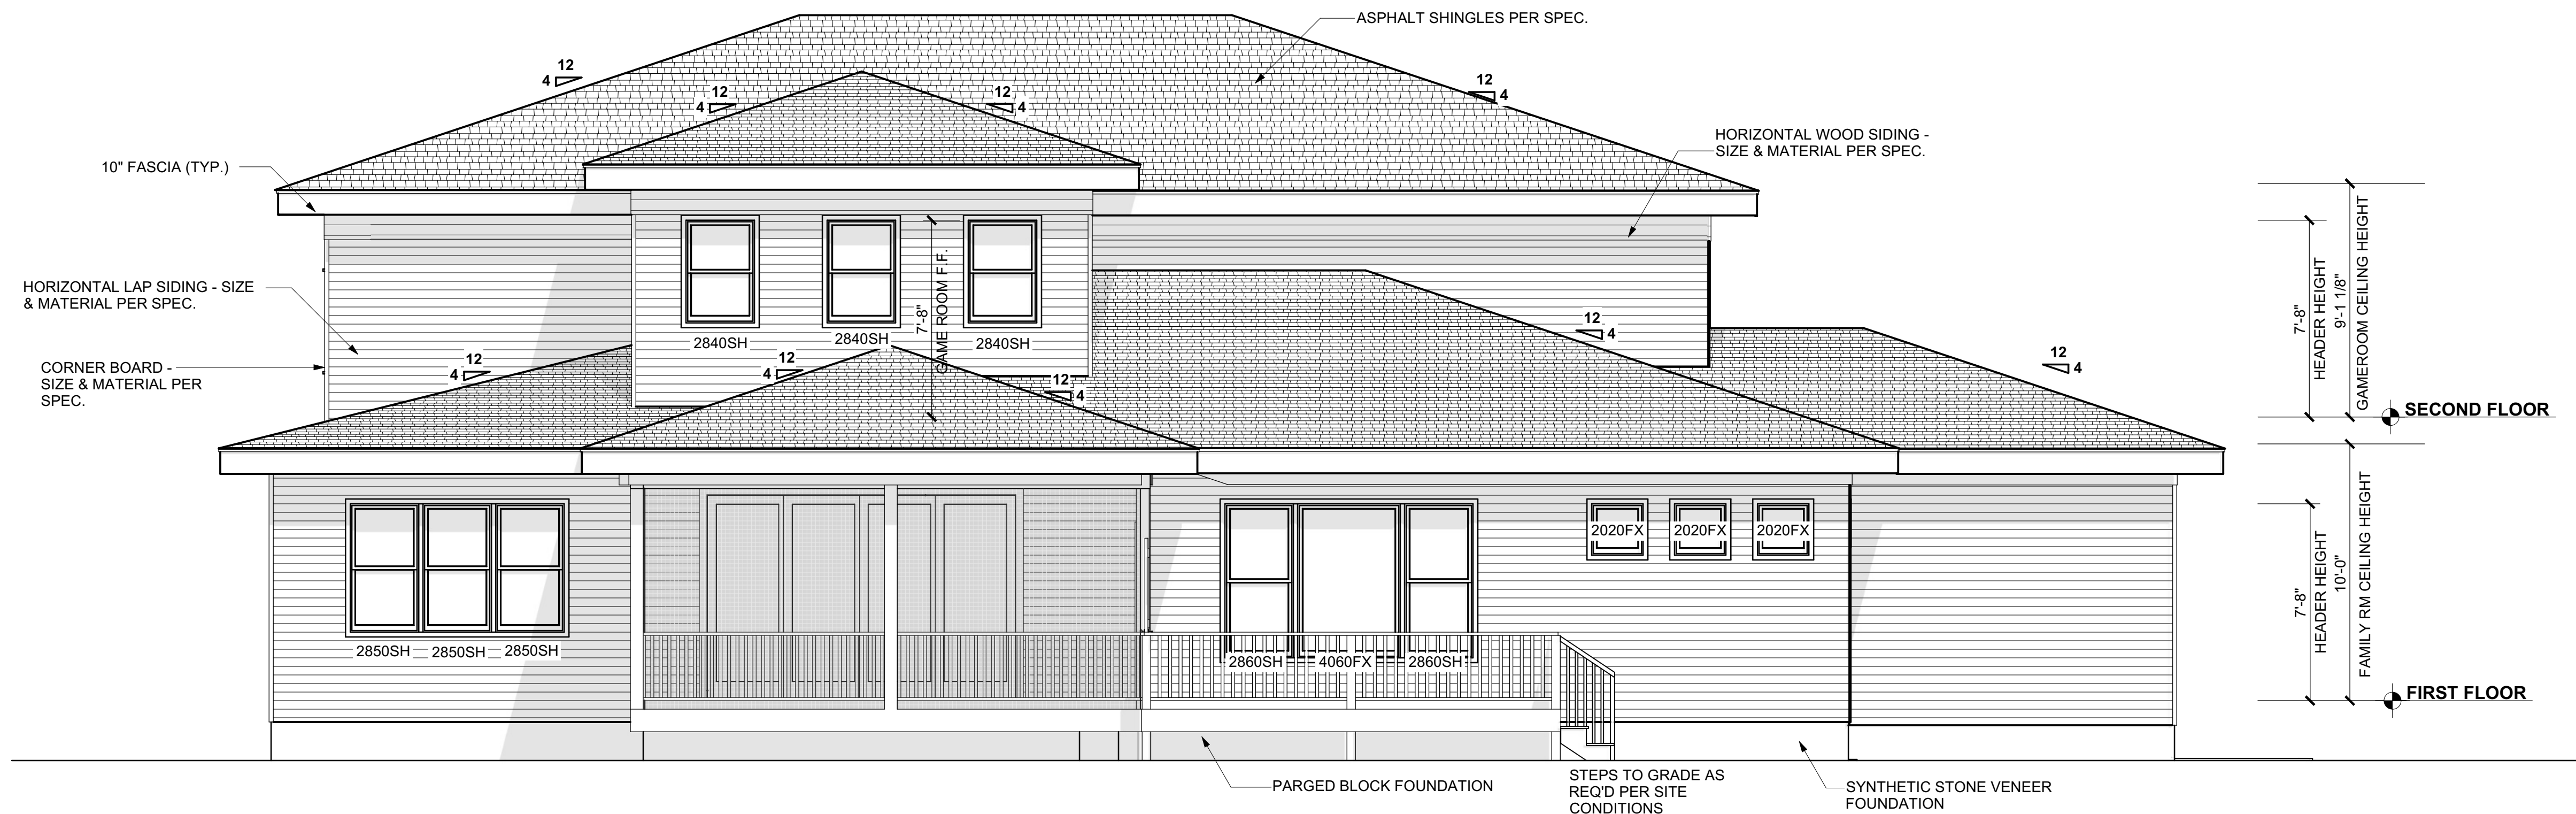

REAR ELEVATION

Scale: 1/4" = 1'-0"

ELEVATION NOTES

BUILDING CODES


THIS PLAN HAS BEEN DESIGNED UNDER THE NC BUILDING CODES, 2018 RESIDENTIAL EDITION.

ICE GUARDS:

ASPHALT SHINGLES SHALL BE USED ONLY ON ROOF SLOPES OF TWO UNITS VERTICAL IN 12 UNITS HORIZONTAL (2:12) OR GREATER. FOR ROOF SLOPES FROM TWO UNITS VERTICAL IN 12 UNITS HORIZONTAL (2:12) UP TO FOUR UNITS VERTICAL IN 12 UNITS HORIZONTAL (4:12), DOUBLE UNDERLAYMENT APPLICATION IS REQUIRED IN ACCORDANCE WITH SECTION R905.1.1.

MATERIAL LEGEND

- ASPHALT SHINGLES
- STANDING SEAM METAL ROOF
- HORIZONTAL LAP SIDING
- BOARD & BATTEN SIDING @ 16"O.C.
- SHAKE SIDING
- BRICK VENEER
- SYNTHETIC STONE VENEER
- PARGED BLOCK FOUNDATION

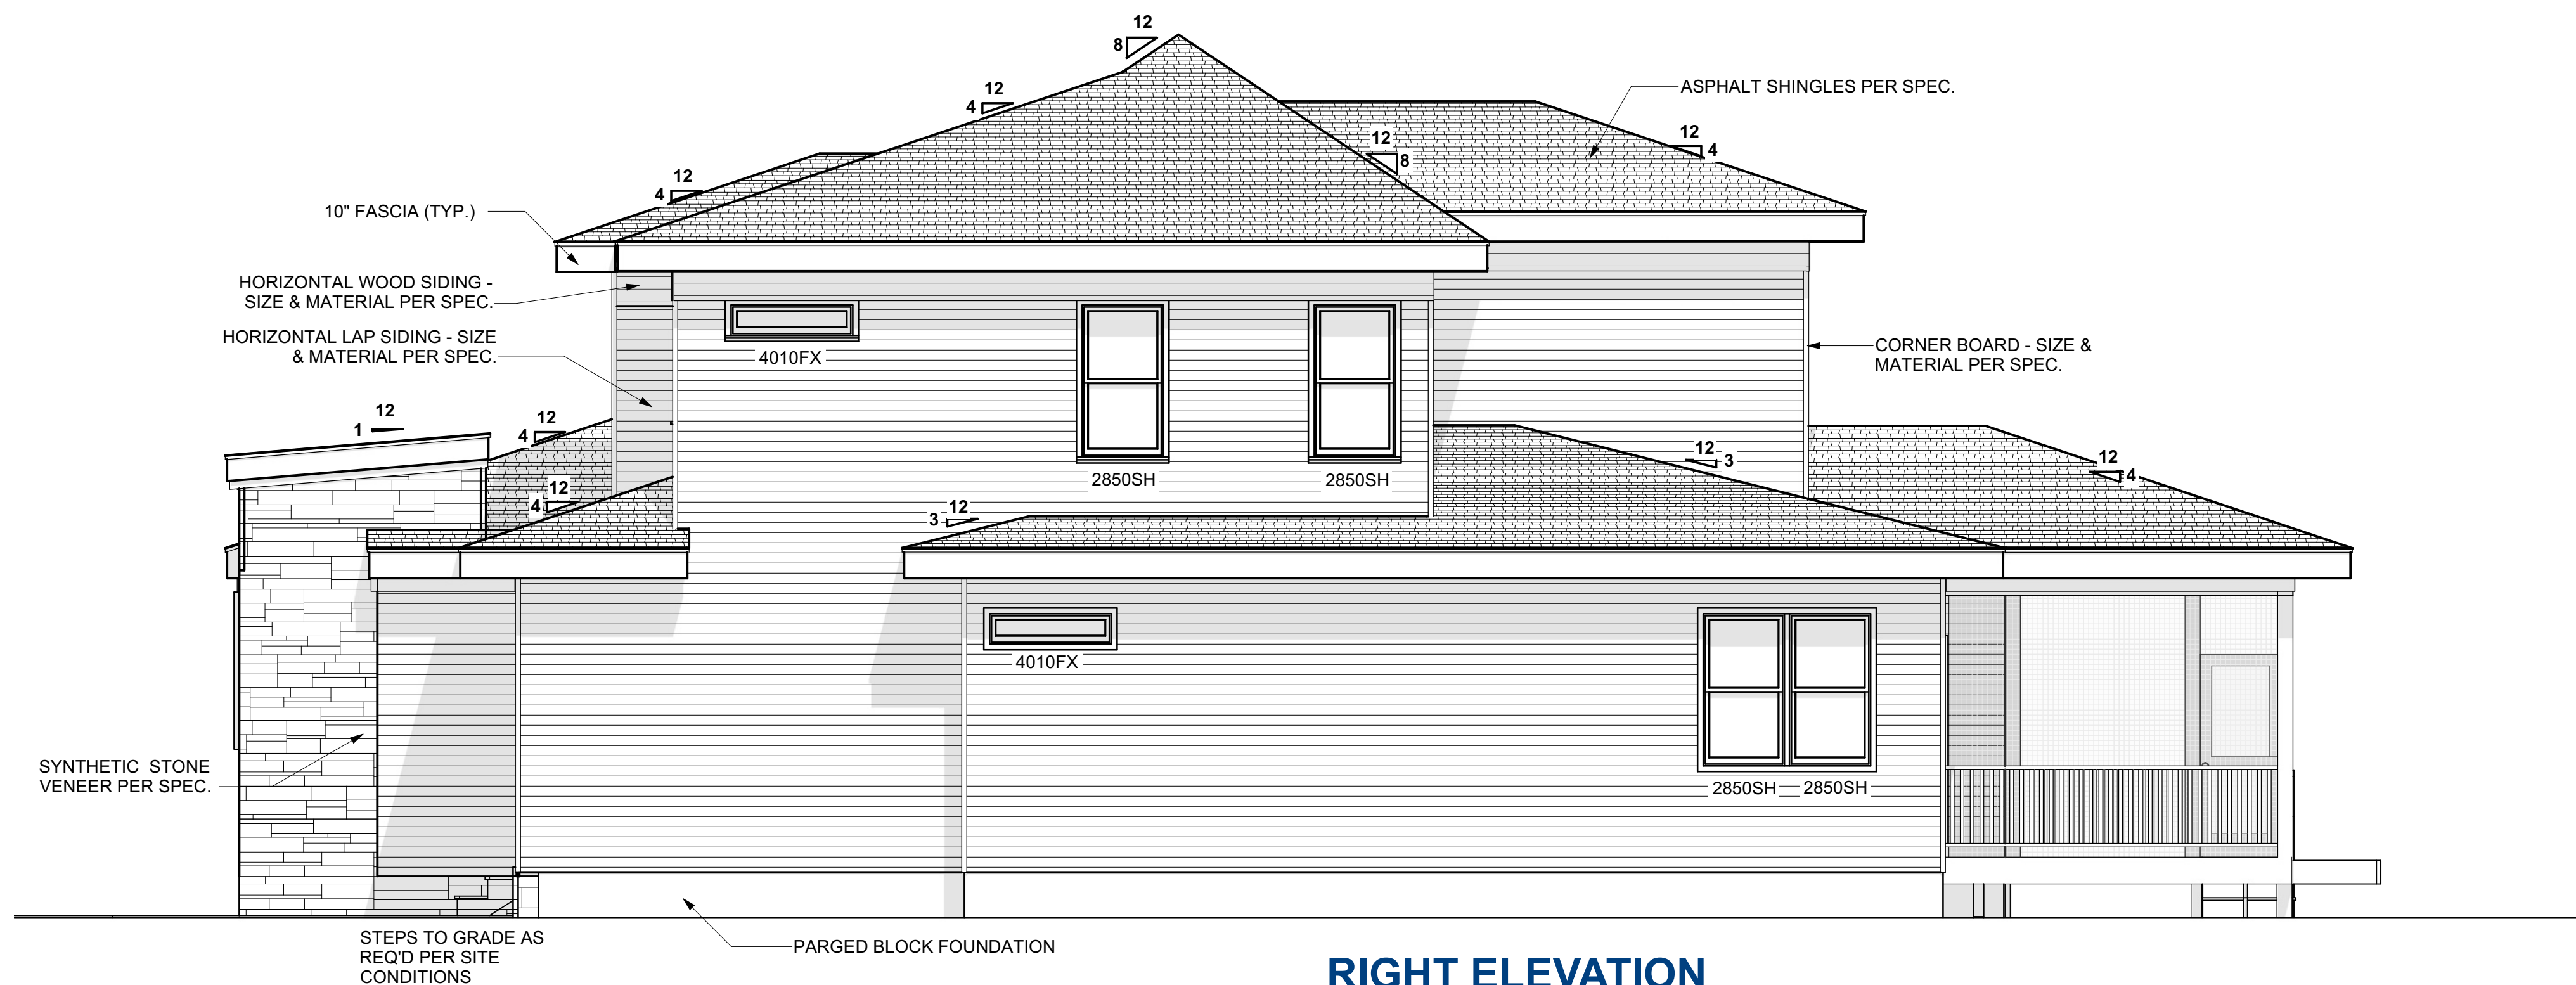

RIGHT ELEVATION

Scale: 1/4" = 1'-0"

Haven Homes
Preserve West
Lot #11

Sheet Title:
Exterior
Elevations

REVISIONS

NUMBER	DATE

This plan is the property of McMillan Design and may not be used or reproduced without the expressed written consent of McMillan Design. These drawings are offered to the named client for a conditional one time use. The conditional use is limited to the lot or property as specified herein, and only for said location McMillan Design assumes no liability for any home constructed from these plans. Contractor or Builder shall verify all dimensions and conditions prior to construction. Caution must be exercised when making modifications to these drawings. If changes are made to these drawings, contact McMillan Design.

Plan Number
M312-24
A-2


Sheet No.


Drawn By: TV

Date: 7/16/2026

© COPYRIGHT 2024
McMillan Design, Inc.

McMillan Design
847 Wake Forest Business Park, Suite 102
Wake Forest, NC 27587
919.263.1509
www.mcmillan-design.com

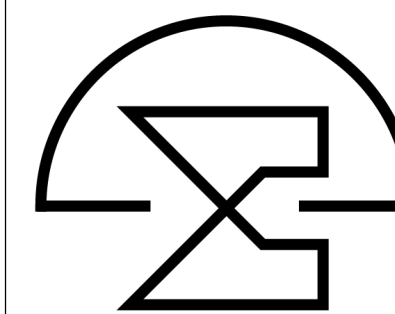

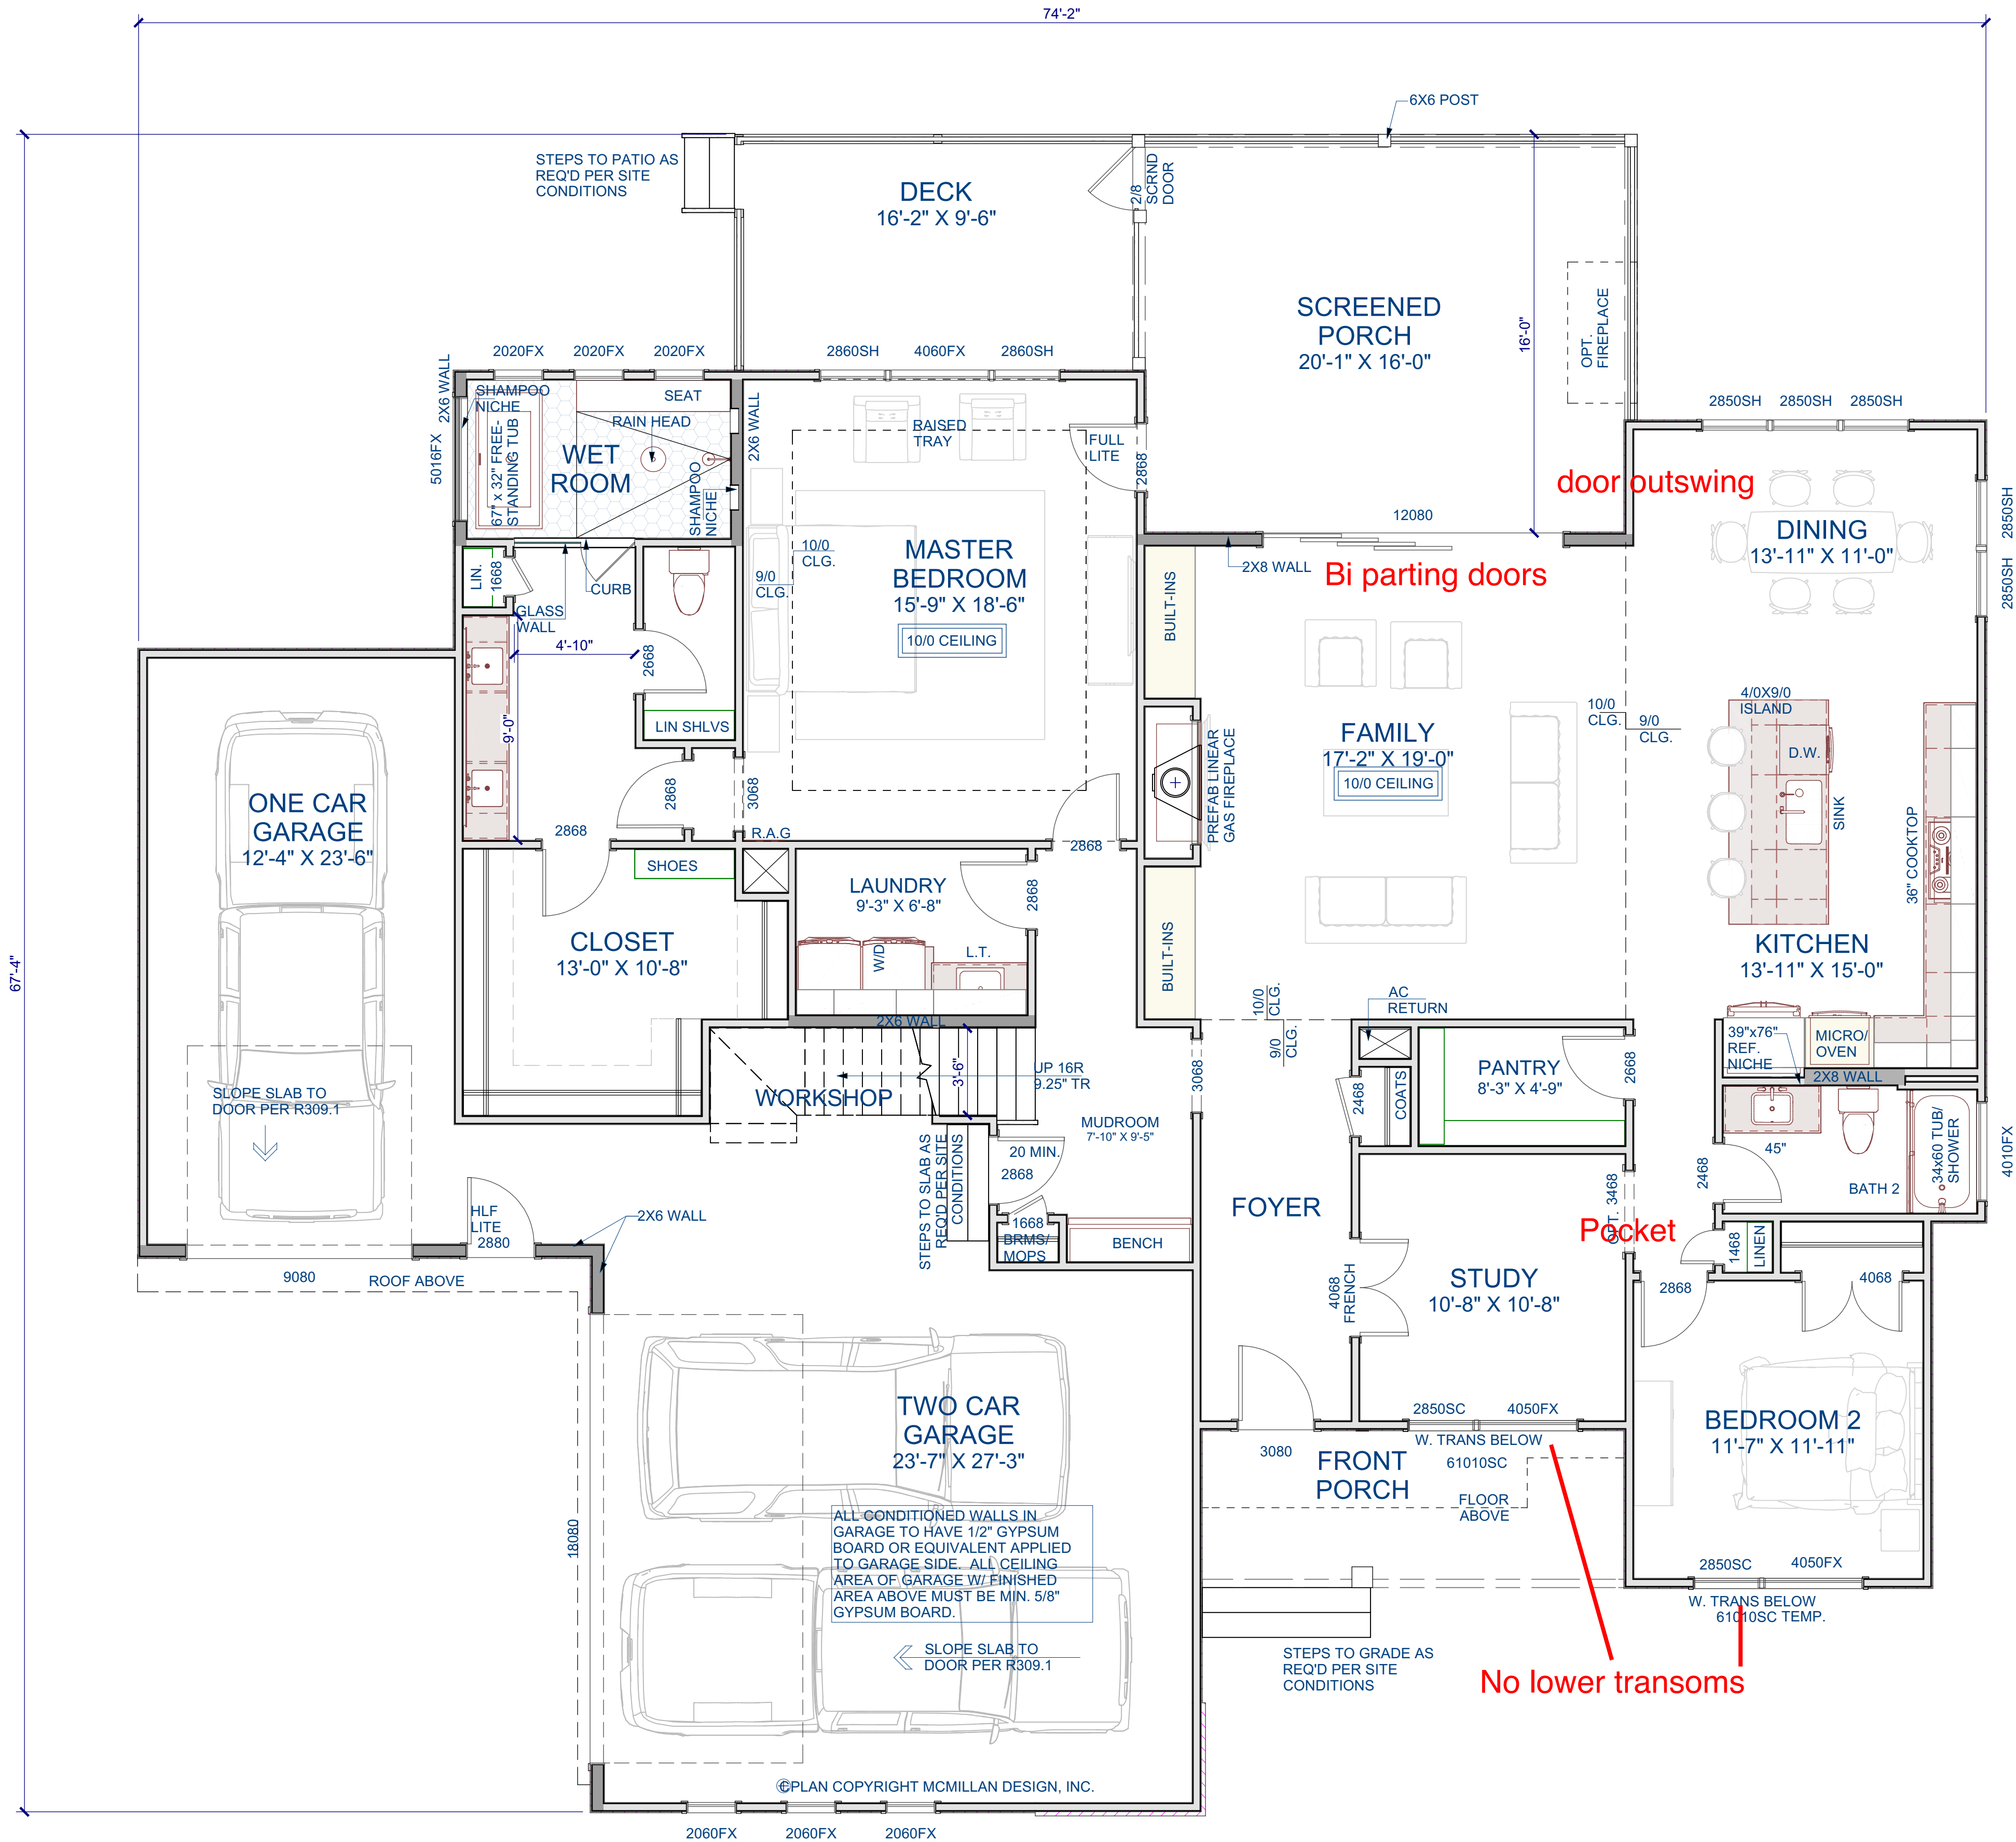

GENERAL NOTES

WALLS
ALL WALLS ARE DRAWN 3.5" WIDE (2X4) OR 5.5" WIDE (2X6) U.N.O. ANGLED WALL ARE DRAWN @45° U.N.O. EXTERIOR DIMENSIONS ARE TO FACE OF SHEATHING. INTERIOR DIMENSIONS ARE TO FACE OF STUD.

SMOKE DETECTORS
LOCATION AND NUMBER OF DETECTORS SHALL CONFORM TO NEC.

EGRESS
ALL BEDROOMS MUST HAVE AT LEAST ONE WINDOW WHICH CONFORMS TO R-310 OF THE N.C. BLDG. CODE. IT IS THE CONTRACTOR'S RESPONSIBILITY TO VERIFY CHOSEN WINDOWS MEET EGRESS REQUIREMENTS AS MANUFACTURERS VARY.

ATTIC ACCESS
MIN. ATTIC ACCESS SHALL BE PROVIDED BY BUILDER AND LOCATED ON SITE.

WALL/CEILING HEIGHT
WALL AND CEILING HEIGHT NOTES ARE BASED ON NOMINAL WALL SIZE. KNEE WALL HEIGHT LABELS FOR WALLS UNDER RAFTERS ASSUME AN EXTRA 2" FOR FURRING (IN HEATED SPACES) FOR INSULATION. THE WALL HEIGHT REFERS TO THE HGT. FROM THE FLOOR DECKING TO THE BOTTOM OF THE FURRING.

WINDOW NOTE LEGEND

DH DOUBLE HUNG
SH SINGLE HUNG
FX FIXED
SC SINGLE CASEMENT
DC DOUBLE CASEMENT
TC TRIPLE CASEMENT

HEATED SQUARE FOOTAGE	
First Floor	2160
Second Floor	1196
TOTAL HEATED:	3356
UNHEATED SQUARE FOOTAGE	
Deck	152
Front Porch	108
Screened Porch	318
Three Car Garage	993
Walk In Storage #1	131
TOTAL UNHEATED:	1702

FIRST FLOOR PLAN

Scale: 1/4" = 1'-0"

Haven Homes
Preserve West
Lot #11


First Floor Plan


REVISIONS	
NUMBER	DATE

This plan is the property of McMillan Design and may not be used or reproduced without the expressed written consent of McMillan Design. These drawings are offered to the named client for a conditional one time use. The conditional use is limited to the lot or property as specified herein, and only for said location McMillan Design assumes no liability for any home constructed from these plans. Contractor or Builder shall verify all dimensions and conditions prior to construction. Caution must be exercised when making modifications to these drawings. If changes are made to these drawings, contact McMillan Design.

Plan Number
M312-24
Sheet No. **A-3**
Drawn By: **TV**
Date: **7/16/2026**
© COPYRIGHT 2024
McMillan Design, Inc.

McMillan Design
847 Wake Forest Business Park, Suite 102
Wake Forest, NC 27587
919.263.1509
www.mcmillan-design.com

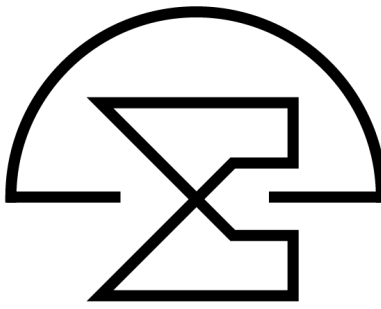

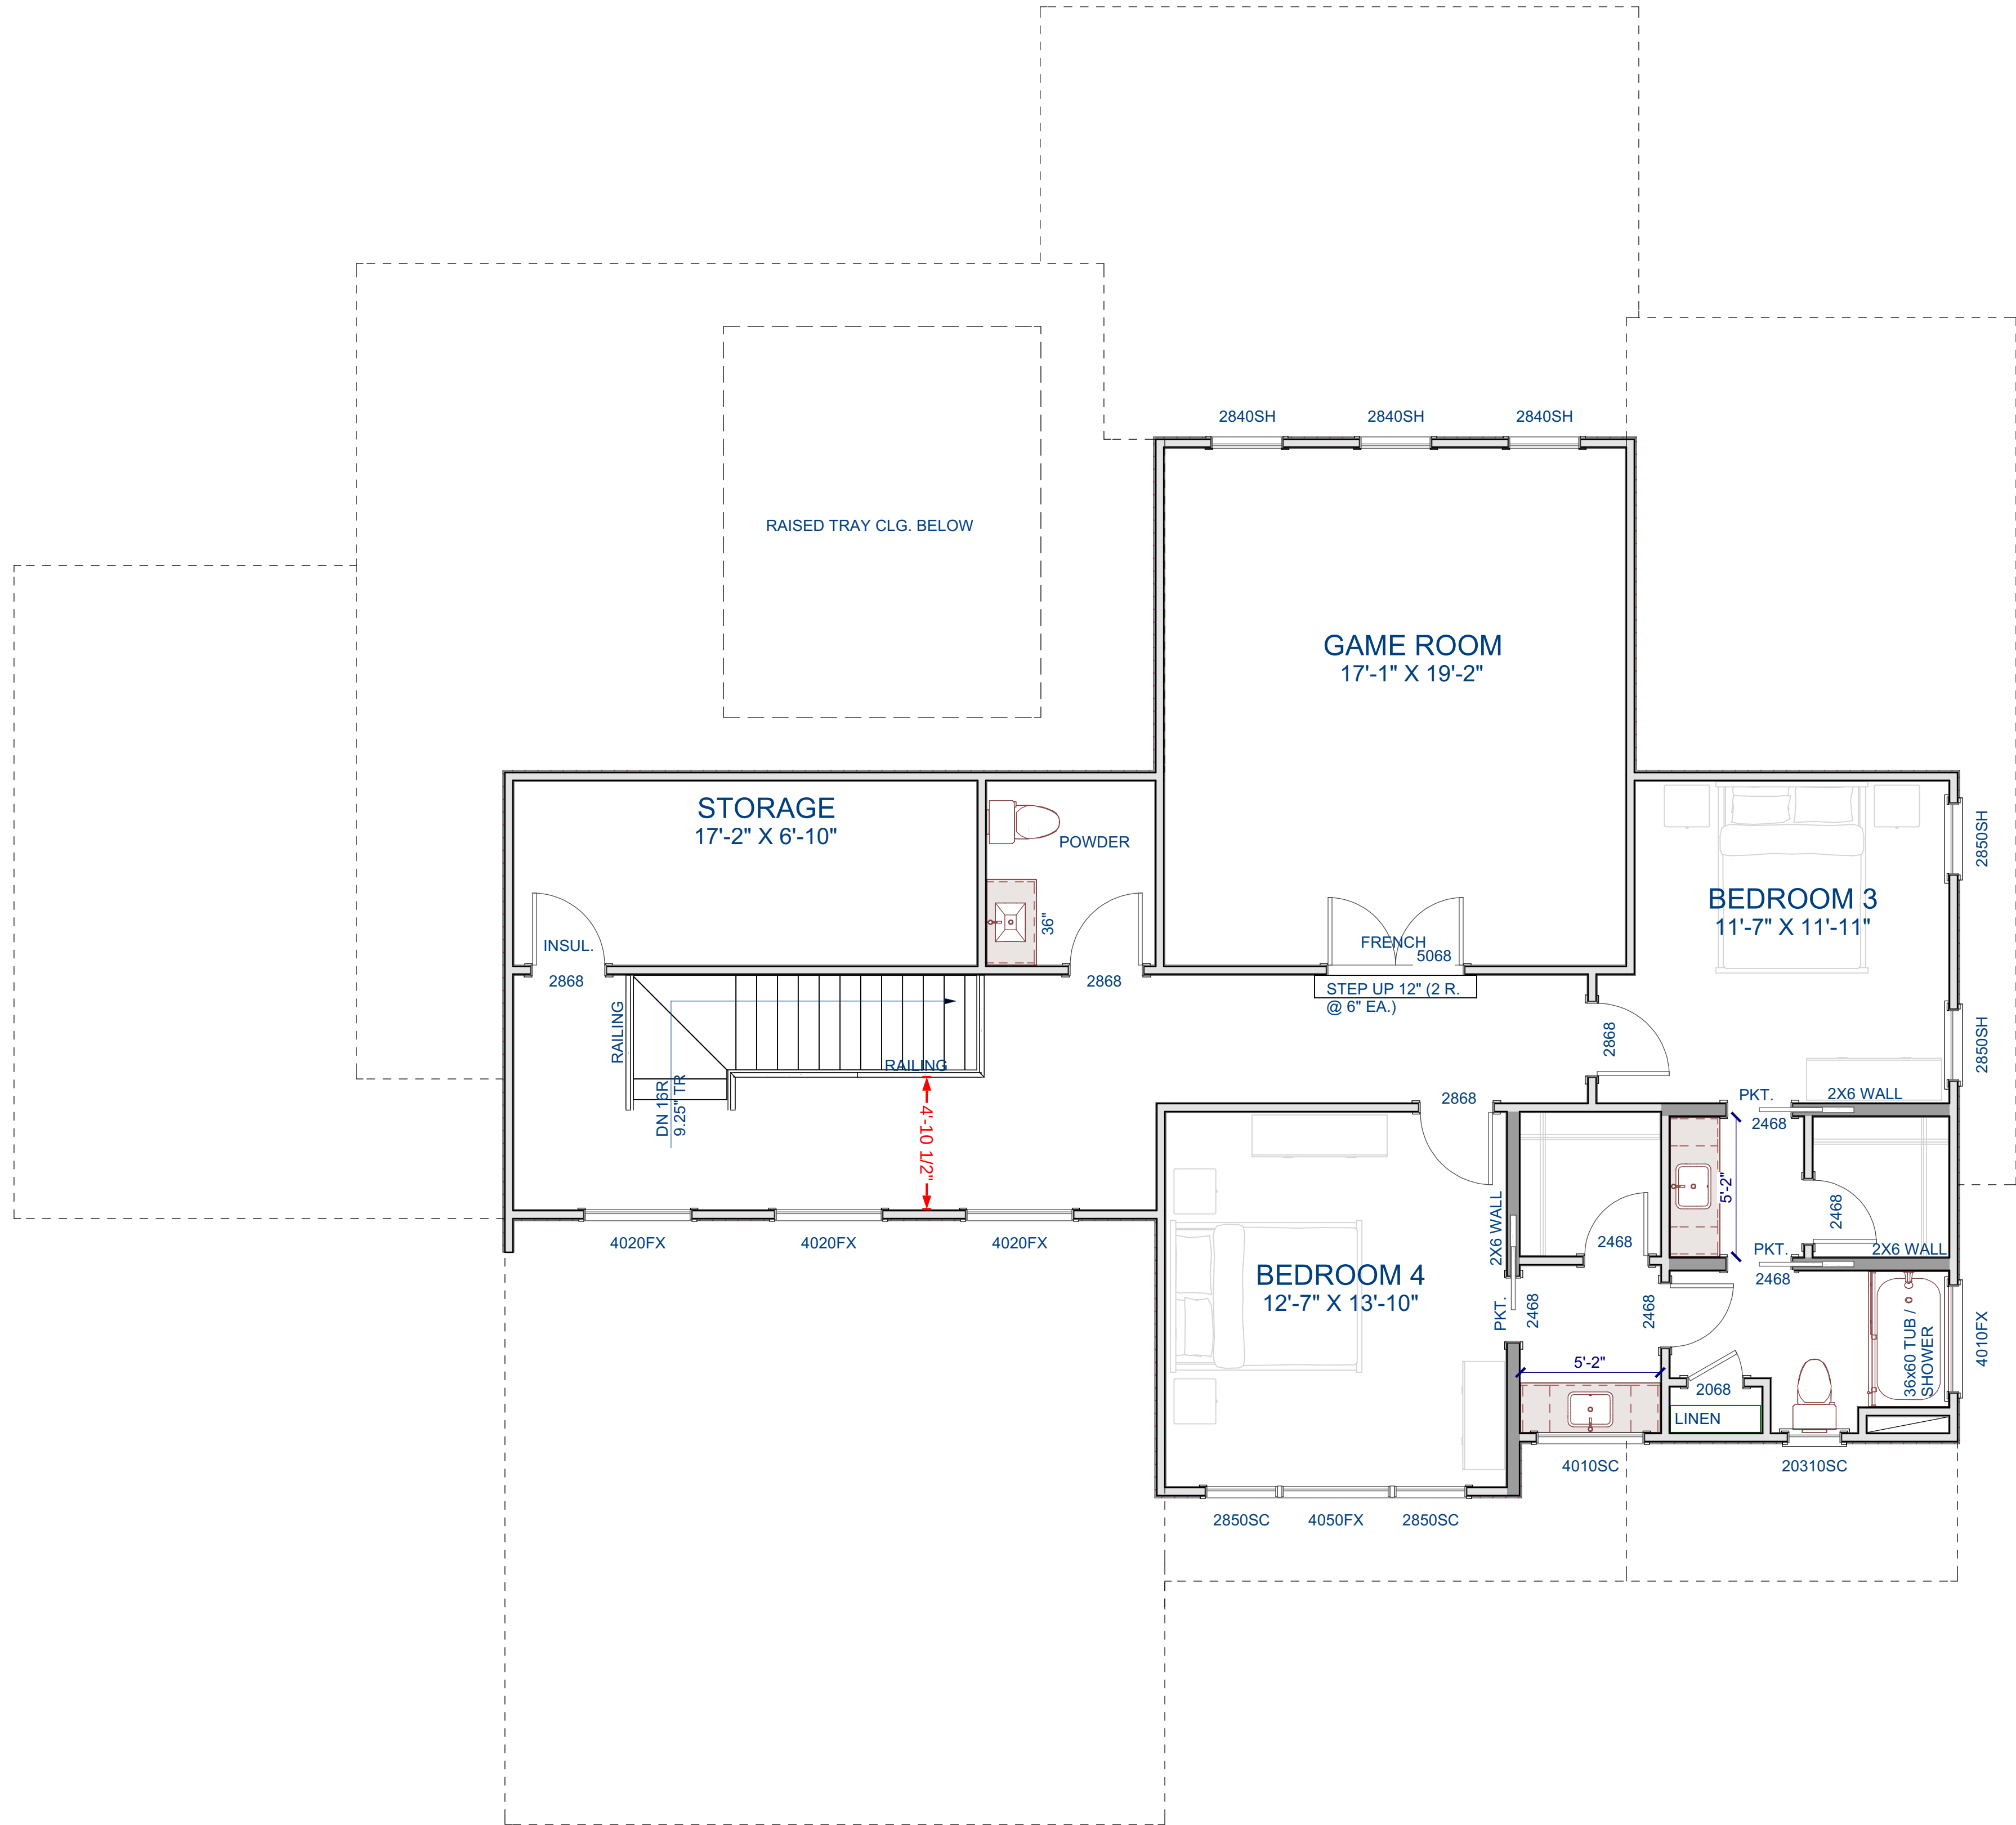

GENERAL NOTES

WALLS
ALL WALLS ARE DRAWN 3.5" WIDE (2X4) OR 5.5" WIDE (2X6) U.N.O.
ANGLED WALL ARE DRAWN @45° U.N.O.
EXTERIOR DIMENSIONS ARE TO FACE OF SHEATHING. INTERIOR
DIMENSIONS ARE TO FACE OF STUD.

SMOKE DETECTORS
LOCATION AND NUMBER OF DETECTORS SHALL CONFORM TO NEC.

EGRESS
ALL BEDROOMS MUST HAVE AT LEAST ONE WINDOW WHICH
CONFORMS TO R-310 OF THE N.C. BLDG. CODE. IT IS THE
CONTRACTOR'S RESPONSIBILITY TO VERIFY CHOSEN WINDOWS
MEET EGRESS REQUIREMENTS AS MANUFACTURERS VARY.

ATTIC ACCESS
MIN. ATTIC ACCESS SHALL BE PROVIDED BY BUILDER AND LOCATED
ON SITE.

WALL/CEILING HEIGHT
WALL AND CEILING HEIGHT NOTES ARE BASED ON NOMINAL WALL
SIZE. KNEE WALL HEIGHT LABELS FOR WALLS UNDER RAFTERS
ASSUME AN EXTRA 2" FOR FURRING (IN HEATED SPACES) FOR
INSULATION. THE WALL HEIGHT REFERS TO THE HGT. FROM THE
FLOOR DECKING TO THE BOTTOM OF THE FURRING.

WINDOW NOTE LEGEND

DH	DOUBLE HUNG
SH	SINGLE HUNG
FX	FIXED
SC	SINGLE CASEMENT
DC	DOUBLE CASEMENT
TC	TRIPLE CASEMENT

SECOND FLOOR PLAN

Scale: 1/4" = 1'-0"

Haven Homes
Preserve West
Lot #11

Second Floor Plan

REVISIONS

NUMBER	DATE

This plan is the property of McMillan Design and may not be used or reproduced without the expressed written consent of McMillan Design. These drawings are offered to the named client for a conditional one time use. The conditional use is limited to the lot or property as specified herein, and only for said location McMillan Design assumes no liability for any home constructed from these plans. Contractor or Builder shall verify all dimensions and conditions prior to construction. Caution must be exercised when making modifications to these drawings. If changes are made to these drawings, contact McMillan Design.


Plan Number
M312-24
A-4

Sheet No. _____

Drawn By: TV

Date: 7/16/2026

© COPYRIGHT 2024
McMillan Design, Inc.

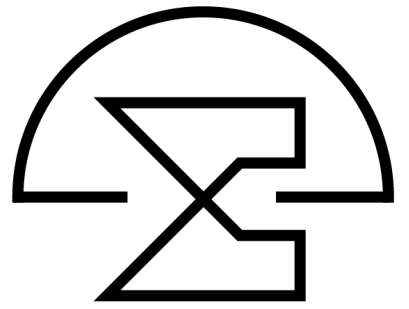




THE RENDERINGS PRESENTED ON THIS SHEET ARE TO REPRESENT THE INTENT OF THE DESIGN. ALL SITE CONDITIONS ARE APPROXIMATE AND SHALL BE CONFIRMED ON SITE, UNLESS NOTED OTHERWISE. ALL RENDERINGS SHOWN ARE NOT FOR THE PURPOSE OF CONSTRUCTION, AND SHALL NOT BE USED IN ANY SUCH WAY. ACTUAL RESULTS MAY VARY.



McMillan Design
847 Wake Forest Business Park, Suite 102
Wake Forest, NC 27587
919.263.1509
www.mcmillan-design.com

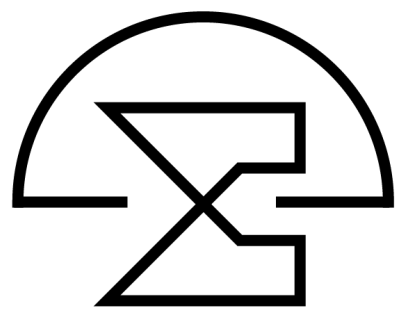

**Haven Homes
Preserve West
Lot #11**

Sheet Title:

REVISIONS	
NUMBER	DATE

This plan is the property of McMillan Design and may not be used or reproduced without the expressed written consent of McMillan Design. These drawings are offered to the named client for a conditional one time use. The conditional use is limited to the lot or property as specified herein, and only for said location McMillan Design assumes no liability for any home constructed from these plans. Contractor or Builder shall verify all dimensions and conditions prior to construction. Caution must be exercised when making modifications to these drawings. If changes are made to these drawings, contact McMillan Design.

Plan Number
M312-24

Sheet No. _____

Drawn By: TV

Date: 7/16/2026

© COPYRIGHT 2024
McMillan Design, Inc.