

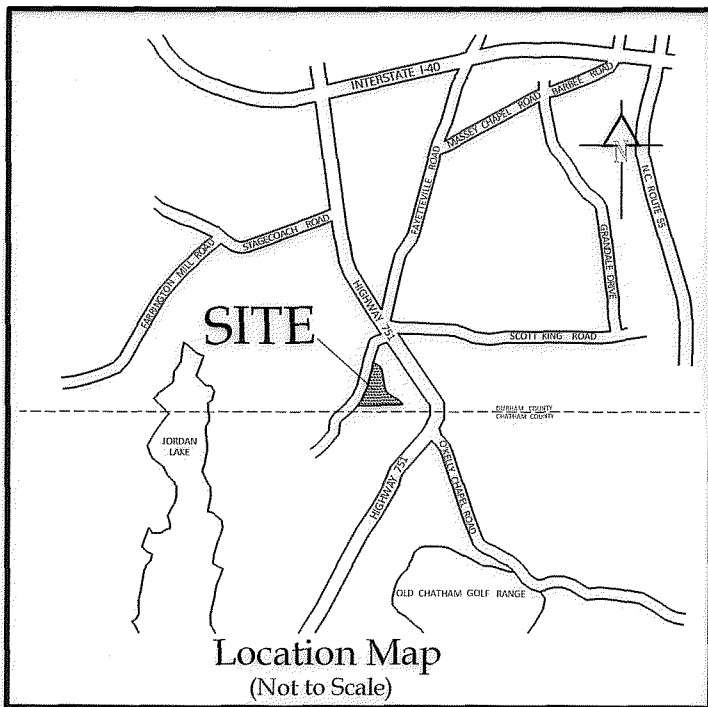



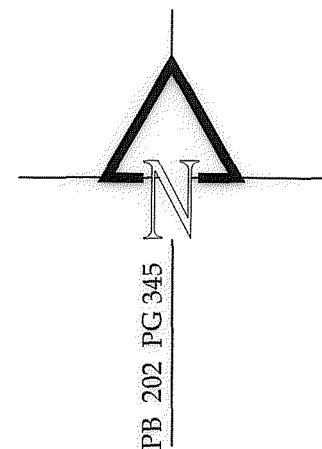


REGISTER OF DEEDS
Sharon A. Davis
Durham County, NC
2021 Sep 01 03:49:45 PM
BK:205 PG:192-192
PLAT
FEE: \$21.00
INSTRUMENT # 2021044775

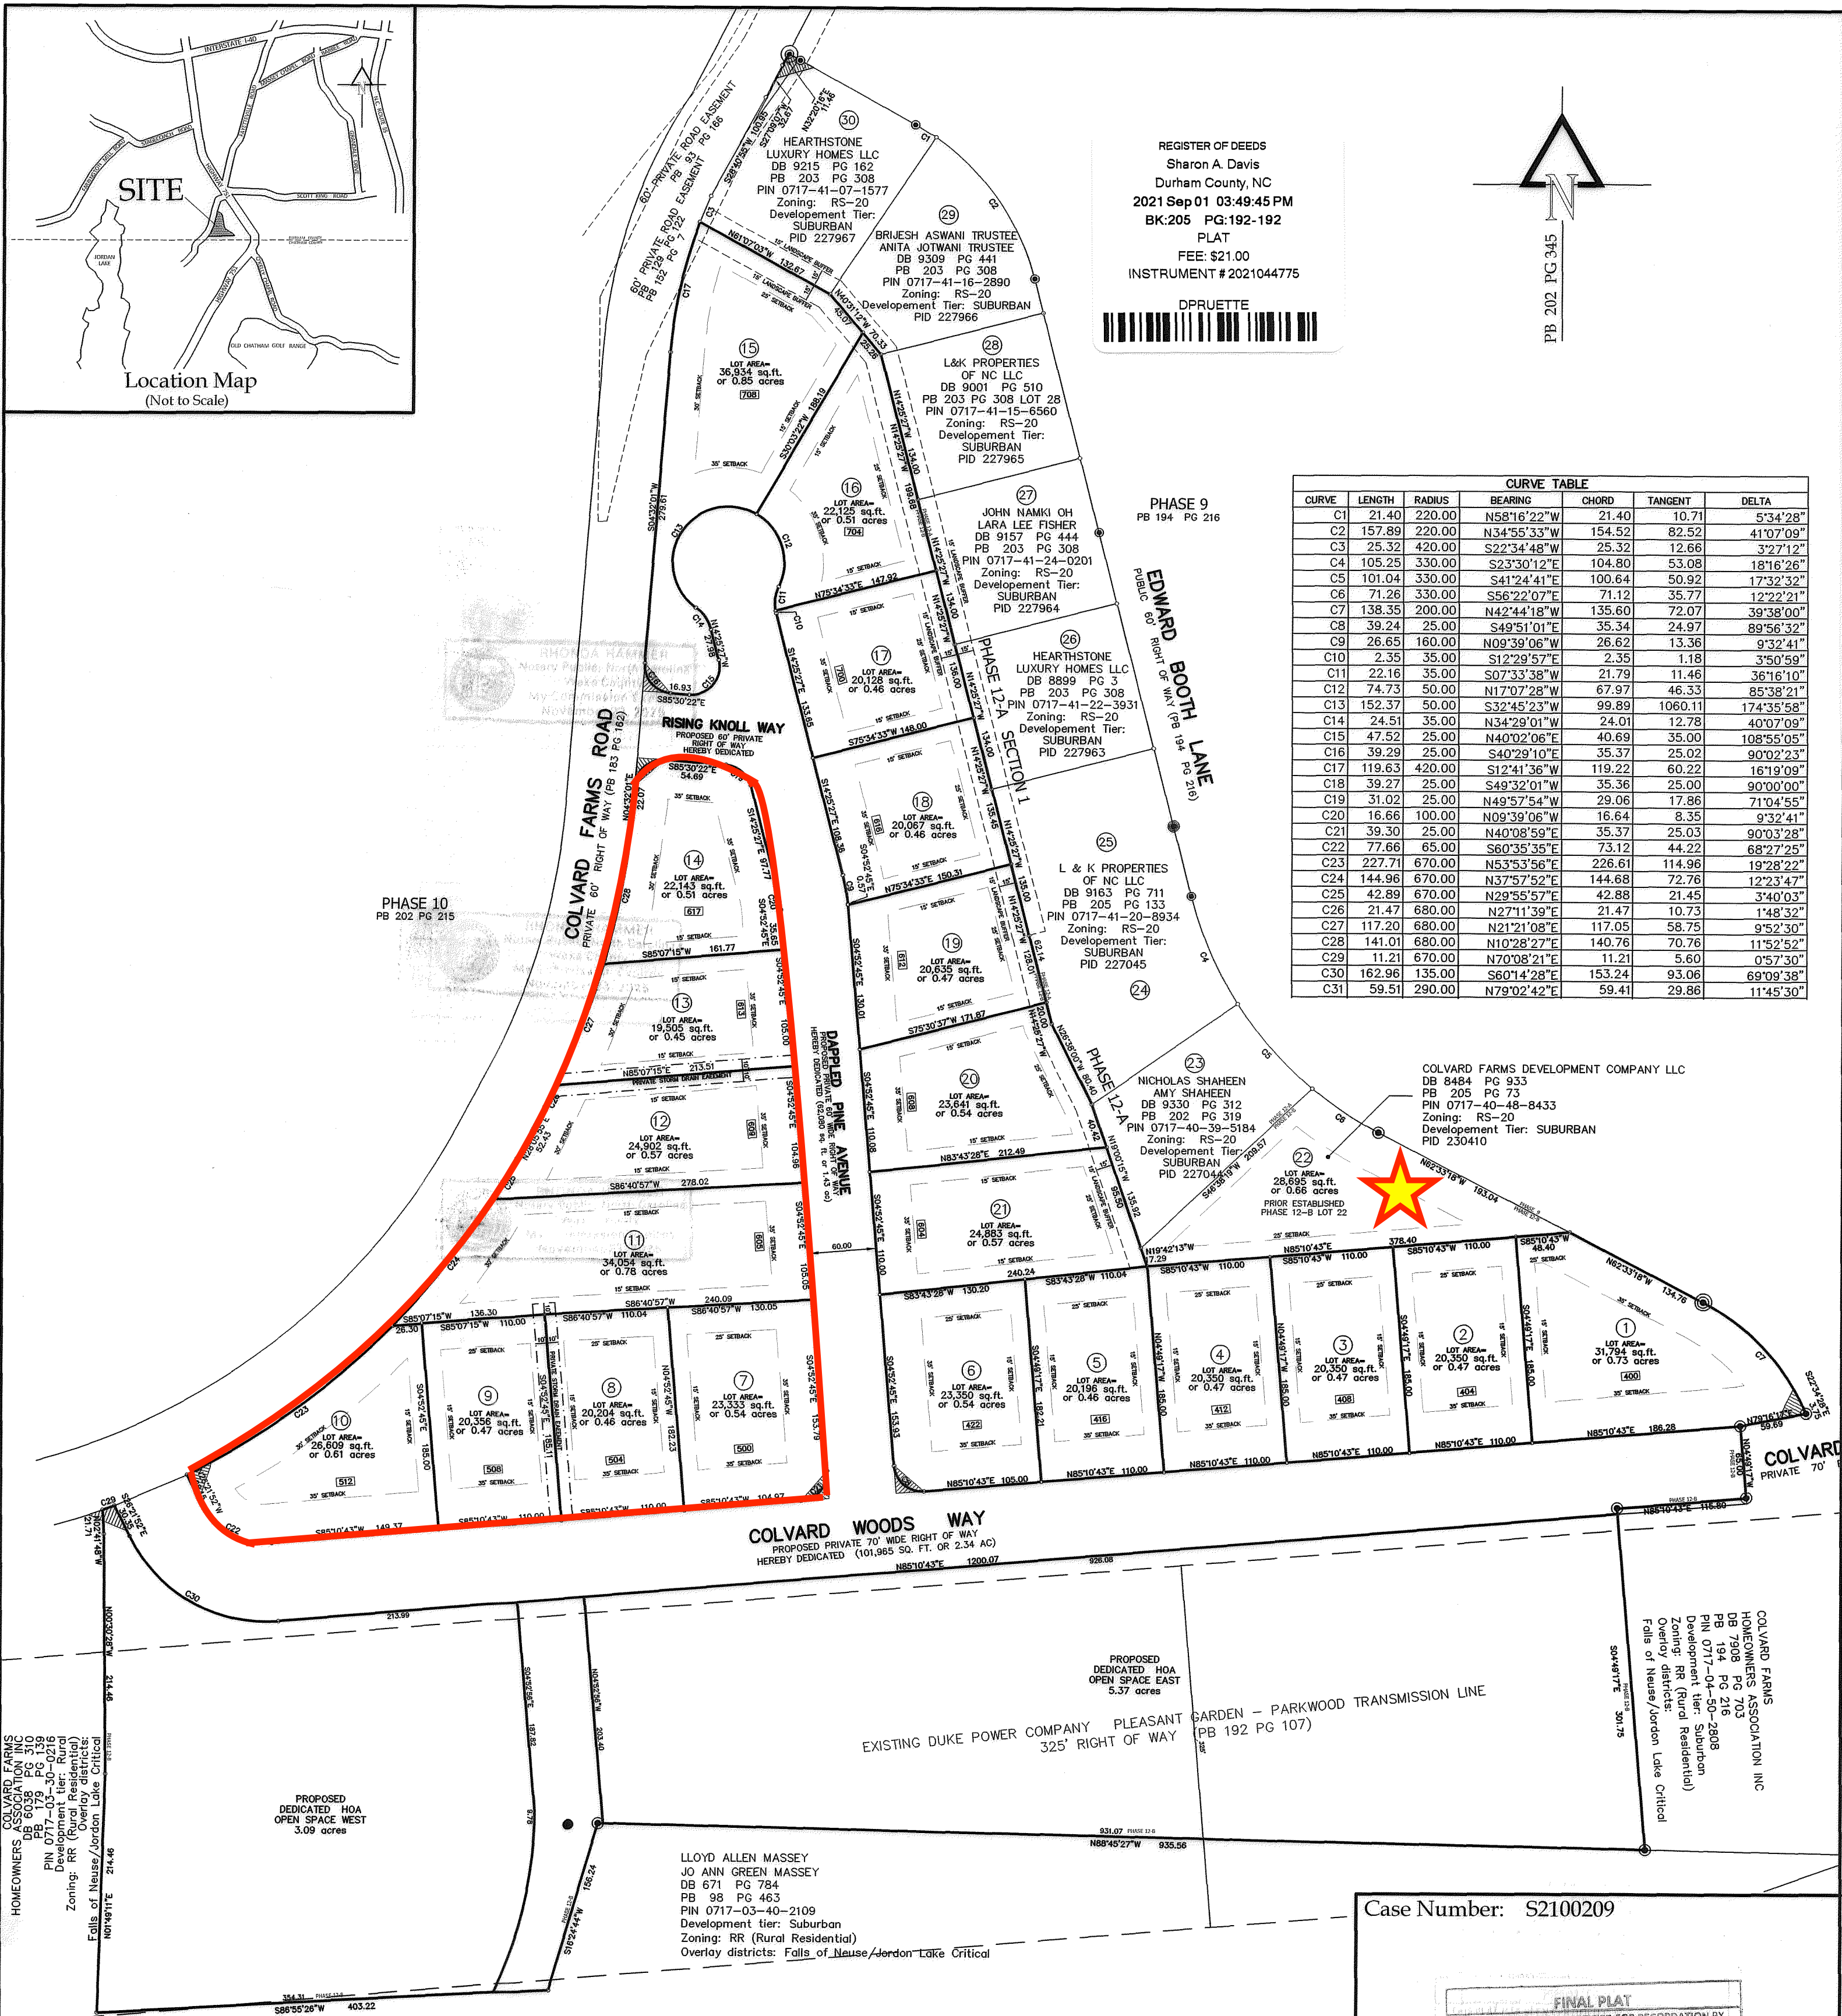

CURVE	LENGTH	RADIUS	BEARING	CHORD	TANGENT	DELTA
C1	21.40	220.00	N58°16'22"W	21.40	10.71	5°34'28"
C2	157.89	220.00	N34°55'33"W	154.52	82.52	41°07'09"
C3	25.32	420.00	S22°34'48"W	25.32	12.66	3°27'12"
C4	105.25	330.00	S23°30'12"E	104.80	53.08	18°16'26"
C5	101.04	330.00	S41°24'41"E	100.64	50.92	17°32'32"
C6	71.26	330.00	S56°22'07"E	71.12	35.77	12°22'21"
C7	138.35	200.00	N42°44'18"W	135.60	72.07	39°38'00"
C8	39.24	25.00	S49°51'01"E	35.34	24.97	89°56'32"
C9	26.65	160.00	N09°39'06"W	26.62	13.36	9°32'41"
C10	2.35	35.00	S12°29'57"E	2.35	1.18	3°50'59"
C11	22.16	35.00	S07°33'38"W	21.79	11.46	36°16'10"
C12	74.73	50.00	N17°07'28"W	67.97	46.33	85°38'21"
C13	152.37	50.00	S32°45'23"W	99.89	106.01	174°35'58"
C14	24.51	35.00	N34°29'01"W	24.01	12.78	40°07'09"
C15	47.52	25.00	N40°02'06"E	40.69	35.00	108°55'05"
C16	39.29	25.00	S40°29'10"E	35.37	25.02	90°02'23"
C17	119.63	420.00	S12°41'36"W	119.22	60.22	16°19'09"
C18	39.27	25.00	S49°32'01"W	35.36	25.00	90°00'00"
C19	31.02	25.00	N49°57'54"W	29.06	17.86	71°04'55"
C20	16.66	100.00	N09°39'06"W	16.64	8.35	9°32'41"
C21	39.30	25.00	N40°08'59"E	35.37	25.03	90°03'28"
C22	77.66	65.00	S60°35'35"E	73.12	44.22	68°27'25"
C23	227.71	670.00	N53°53'56"E	226.61	114.96	19°28'22"
C24	144.96	670.00	N37°57'52"E	144.68	72.76	12°23'47"
C25	42.89	670.00	N29°55'57"E	42.88	21.45	3°40'03"
C26	21.47	680.00	N27°11'39"E	21.47	10.73	1°48'32"
C27	117.20	680.00	N21°12'08"E	117.05	58.75	9°52'30"
C28	141.01	680.00	N10°28'27"E	140.76	70.76	11°52'52"
C29	11.21	670.00	N70°08'21"E	11.21	5.60	0°57'30"
C30	162.96	135.00	S60°14'28"E	153.24	93.06	69°09'38"
C31	59.51	290.00	N79°02'42"E	59.41	29.86	11°45'30"

Case Number: S2100209

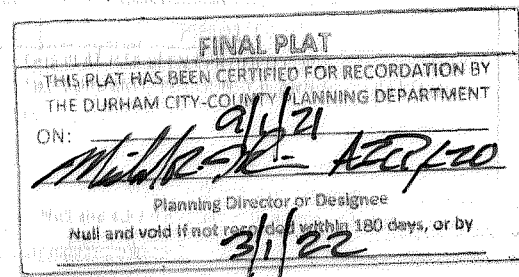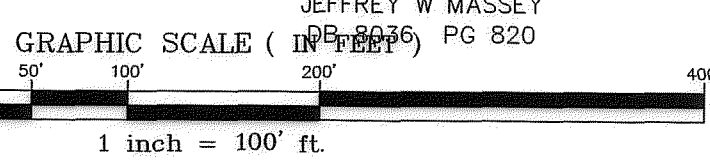

Revisions:
08-19-21 Update Owners

References
DB 8484 PG 933
PB 202 PG 345
PIN 0717-40-27-1629

PB 202 PG 162
PIN 0717-30-64-2769

S.D. PUCKETT & ASSOCIATES P.C.
PROFESSIONAL LAND SURVEYORS
5314 Hwy. 55, Suite 104
Durham, N.C. 27713
Phone (919) 544-7717 - Fax (919) 544-1274
Stephen D. Puckett - NCPLS L-2683
spuckett@puckettsurveys.com
License No. C-0506

FINAL PLAT
COLVARD FARMS
PHASE 12-B
DURHAM, NORTH CAROLINA

Date: May 26, 2021
Sheet 2 of 2
File: JLB/150113B1/dwg/Colvard Farms Phase 12-B

Legend
○ COMPUTED POINT
● EXISTING IRON PIPE
⑫ PHASE 12-B LOT NUMBER
[303] STREET ADDRESS NUMBER
— SUBDIVISION LOT LINE
— TRACT BOUNDARY
▲ 25x25 SIGHT DISTANCE TRIANGLE

