



File # 480295 PIN# _____

Property Address: 1353 Bearley Rd

Applicant or Owner Name: Shelly Tripp

Environmental Health Septic/Well Permit Diagram

Building permits cannot be issued nor should construction begin without Construction Authorization Issuance.

☒ Septic Improvement Permit ☐ Septic Construction Authorization (CA) ☐ CA Reissue** ☐ As Built
☐ Well Construction Authorization ☐ Additional Diagram/Specifications Attached

Diagram Date: 9/15/26 EHS: [Signature]
**Any previously dated CA diagram is revoked and/or invalid. Confirm this is the valid diagram for the site before beginning any construction.

Installation/grouting inspections may be scheduled the day before, or, the day of installation until 9am by contacting the Environmental Health office at 919 496 8100. A revisit fee may apply if installation is not ready for inspection at the time requested. Septic Operations Permits will be issued after installation is approved, all permits conditions are met, and any outstanding fees are paid. Well Certificate of Completion will be issued after well head approval, all permit conditions are met, and any outstanding fees are paid.


Septic Tank 1000 Pump Tank 1 Drainfield 3x300 Type System A Max Trench Depth 30
Septic/Pump tank dates _____ Pump Fee Paid _____

Septic Contractor _____ Well Head Date: _____ Pump Final: _____ N/A (circle)

Well Contractor _____

Drawing from site plan provided.

Improvement permit only - contact Health Dept. when final house size and location has been determined.

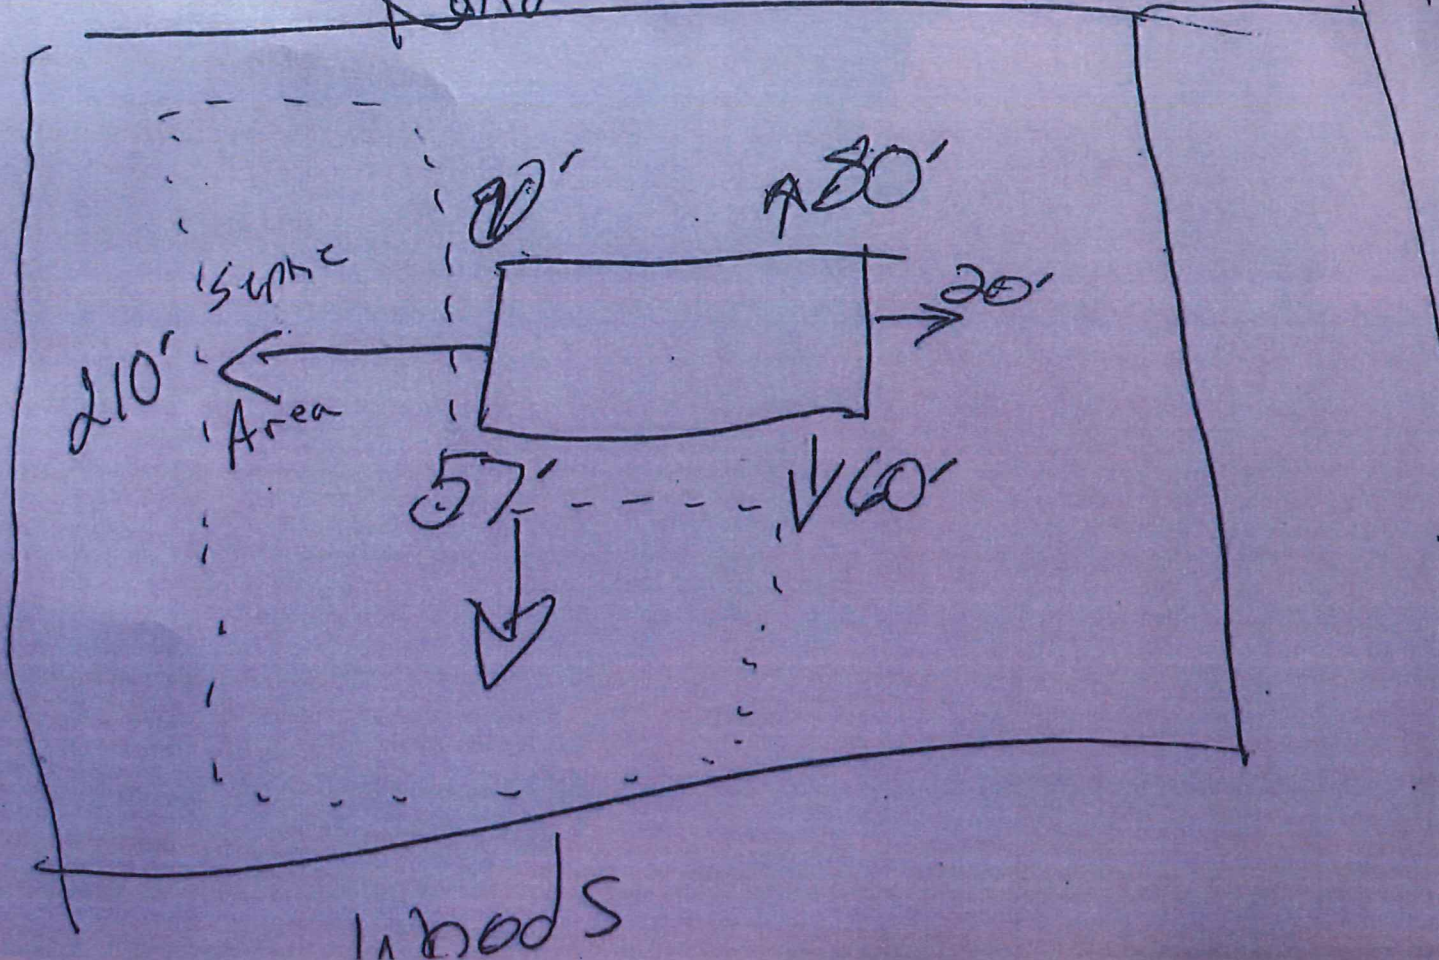



IMPROVEMENT PERMIT

Franklin County Health Department
107 Industrial Drive
Louisburg, NC 27549
Phone:

For Office Use Only

*CDP File Number 480295 - 1
County ID Number:
Evaluated For: NEW

PERMIT VALID UNTIL: 09/15/2031

*NOTE TO INSPECTIONS DIVISION: Building Permits cannot be issued with this Improvement Permit.

Applicant: Shelley Tripp
Address: 1353 Beasley Road
City: Louisburg
State/Zip: NC 27549
Phone #: home: (919) 280-9081

Property Owner: Shelley Tripp
Address: 1353 Beasley Road
City: Louisburg
State/Zip: NC. 27549
Phone #: home: (919) 280-9081

Property Location & Site Information

Address: 1353 Beasley Road Louisburg, NC 27549
Subdivision: Part Wrenn TR Block/Phase: NEW Lot:
Directions
1353 Beasley Road Louisburg NC 27549
Road #:
Structure: SINGLE FAMILY
of Bedrooms: 3
of People: 6
*Water Supply: N/A

System Specifications

Initial System

Usable Soil Depth: 44

Design Flow: 360

Soil Application Rate: 0.3000

Minimum Trench Depth: Inches

Maximum Trench Depth: 30 Inches

*System Classification/Description:

Type IIb - Accepted Wastewater Gravity System

Septic Tank: 1000 Gallons

Pump Required: ☐ Yes ☐ No ☒ May Be Required

*Proposed System:
25% REDUCTION

Pump Tank: Gallons

Repair System Required: ☒ Yes ☐ No ☐ No, but has Available Space

Repair System

Usable Soil Depth: 44

Soil Application Rate: 0.300

*System Classification/Description:

Type IIb - Accepted Wastewater Gravity System

*Proposed System: 25% REDUCTION

Minimum Trench Depth: Inches

Maximum Trench: Depth: 30 Inches

Pump Required: ☐ Yes ☐ No ☒ May Be Required

Pump Tank: Gallons

No grading or construction activity is allowed in areas designated for system and repair without approval of Health Department.

*Site Modifications

The issuance of this permit by the Health Department in no way guarantees the issuance of other permits. The permit holder is responsible for checking with appropriate governing bodies in meeting their requirements.

*Permit Conditions

Improvement permit only. Contact Health dept when final house size and location are determined